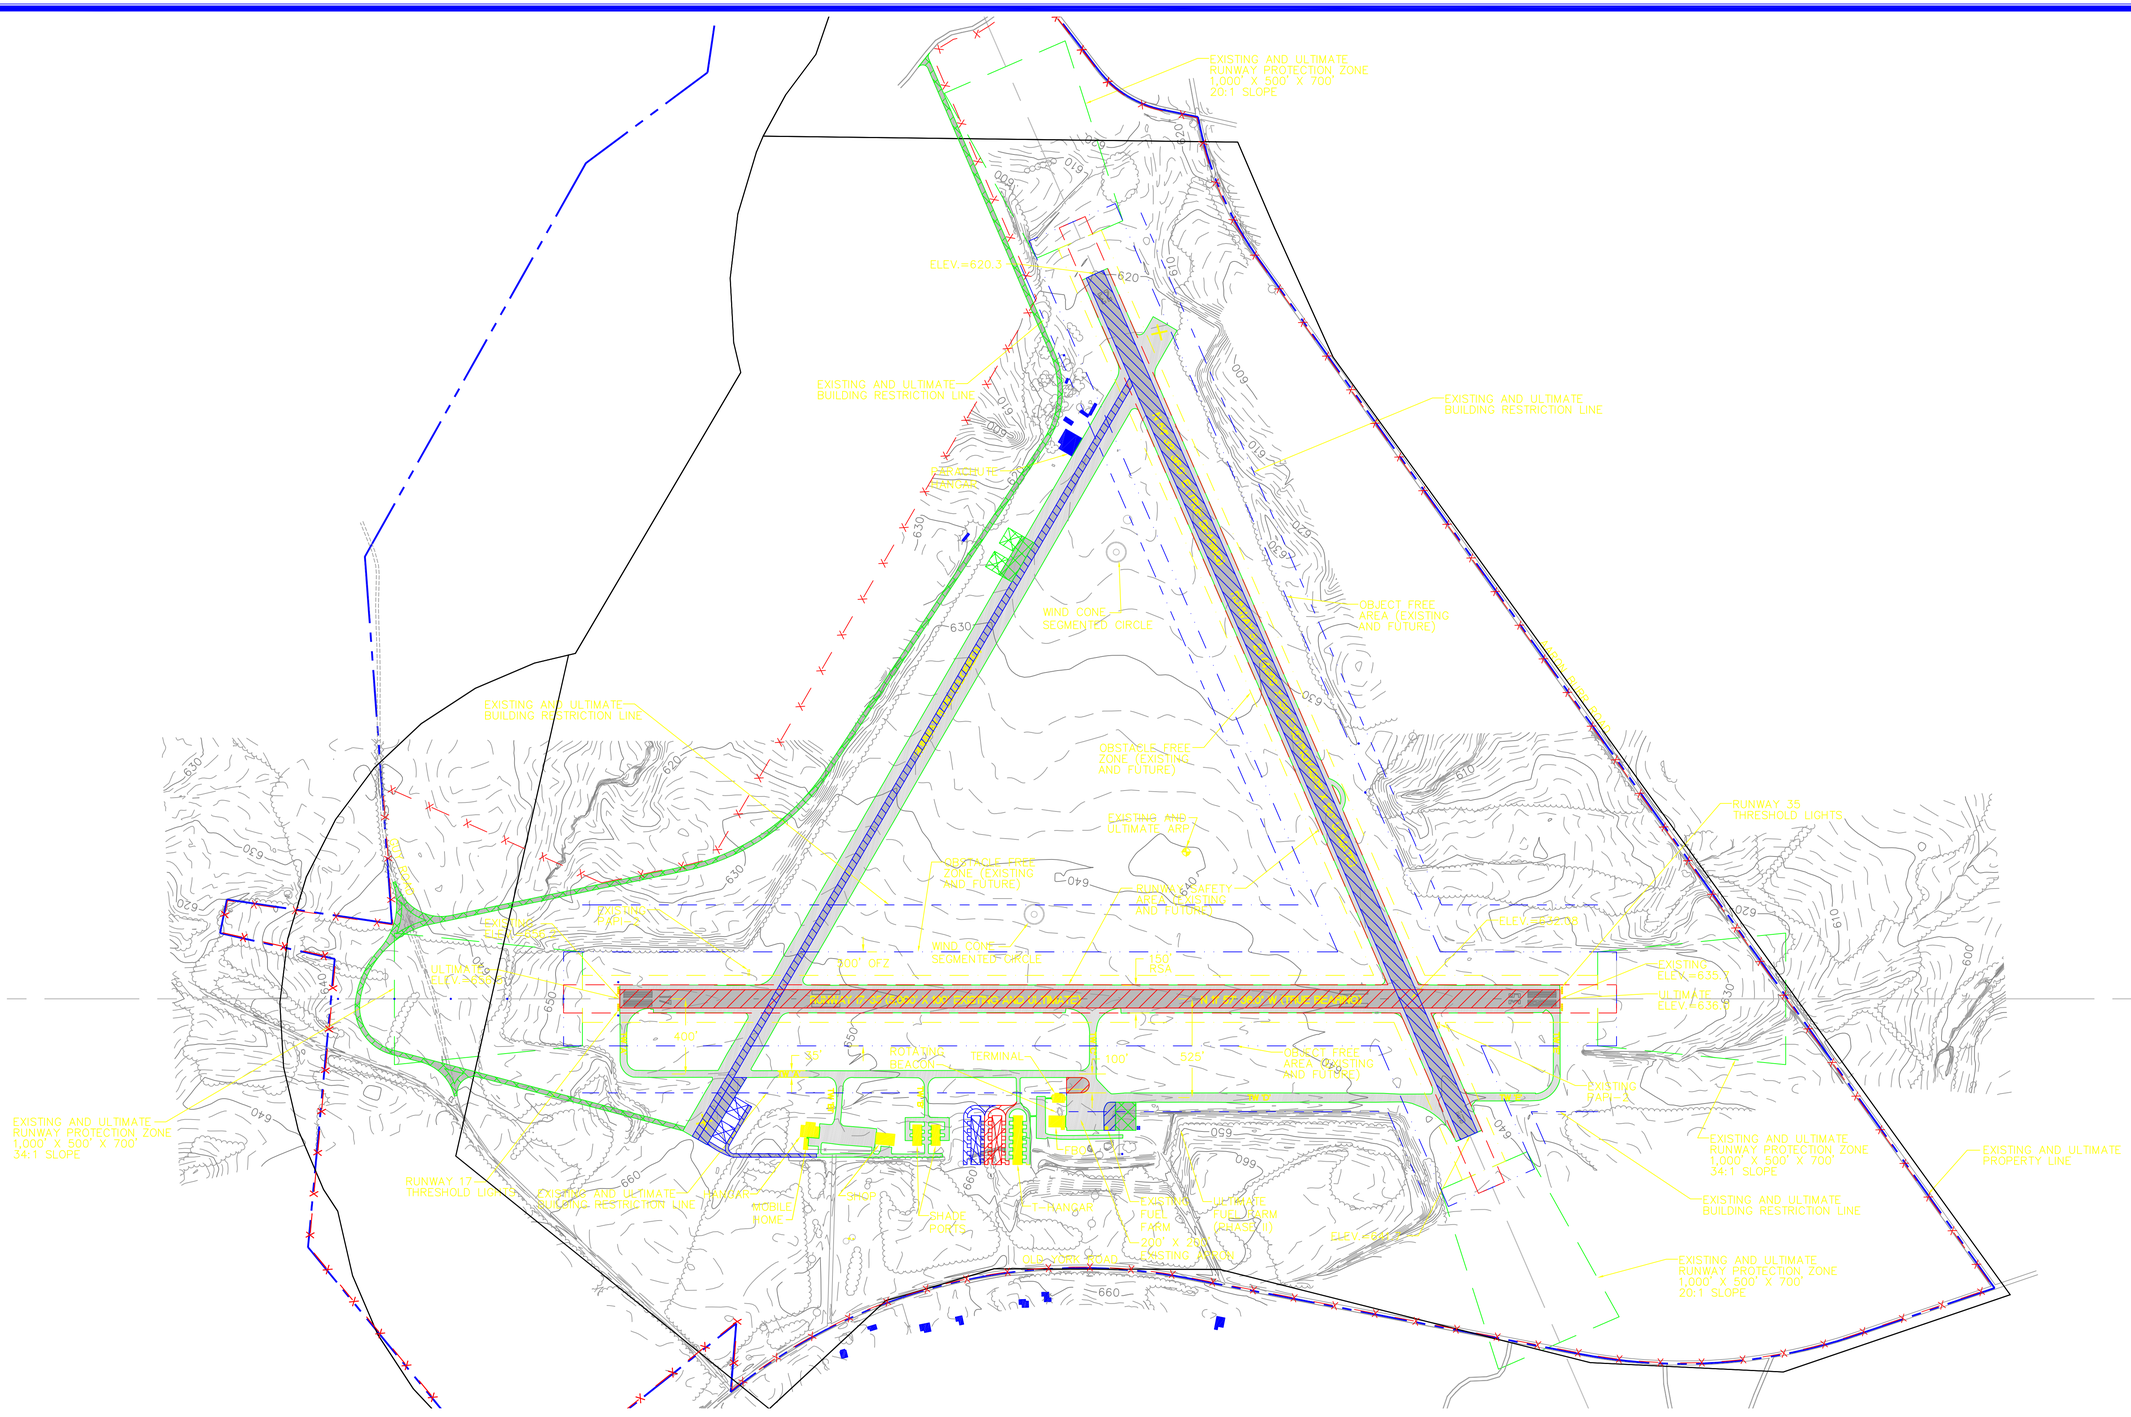

ZONING LEGEND

- RESIDENTIAL
- RURAL
- INDUSTRIAL

DEVELOPMENT STAGES

PHASE I	2004–2008
PHASE II	2009–2013
PHASE III	2014–2024
FUTURE	BEYOND 2024

APPROVALS

CHESTER COUNTY AIRPORT COMMISSION

DATE SIGNATURE TITLE

SOUTH CAROLINA DEPARTMENT OF COMMERCE
DIVISION OF AERONAUTICS

DATE SIGNATURE TITLE

400' 200' 0 400' 800' 1,200'

SCALE IN FEET
1"=400'

TALBERT&BRIGHT
ENGINEERING & PLANNING CONSULTANTS
4944 PARKWAY PLAZA BOULEVARD, SUITE 350
CHARLOTTE, NORTH CAROLINA 28217
PHONE: 704-426-6070 FAX: 704-426-
www.talbertandbright.com

REV. NO.	DESCRIPTION	DATE
	REVISIONS	

LAND USE PLAN
AIRPORT MASTER PLAN UPDATE
CHESTER MUNICIPAL AIRPORT

2004

Designed	JEL
Date	MARCH 2004
Scale	1"=400'
Drawn	JMM
Checked	JAS
Project No.	2228-0302
Sheet No.	9
OF	10

2002LANDUSE.DWG