TAX NO.	OWNER	DB.-PG.	PB.-PG.
76-0-0-16	CITY OF CHESTER AND COUNTY OF CHESTER SOUTH CAROLINA	539-46 306-255 306-256 306-254 680-229 306-287 306-307 306-284 306-284 320-278 306-263 306-253 306-252 306-251	539-45
76-0-0-14	F. GUY DARBY, SR. FAMILY LIMITED PARTNERSHIP NO. 3	788-284	E-226
76-0-0-13	DIANE D. COLLINS	523-272	D-125
76-0-0-12	F. GUY DARBY, JR. AND CRANFORD FAMILY LIMITED PARTNERSHIP	845-320	386-356
86-0-0-4	ADRON H. LOGAN	386-90	
77-0-0-142	REGINALD M. FOURNEY	824-110	C-5-97
77-0-0-141	VARNELL GRAY	747-33	C-5-96
77-0-0-140	ROBERT A. LAND	797-105	C-6-96
77-0-0-139	BLAKE ALDEN WOODS	776-309	C-6-96
77-0-0-138	THOMAS N. TRIPLETT TRUST	830-302	C-6-96
77-0-0-137	THOMAS N. TRIPLETT TRUST	830-302	C-6-96
77-0-0-136	THOMAS N. TRIPLETT TRUST	830-302	C-6-96
77-0-0-116	REGINA LOUISE STINSON	658-80	1-479
77-0-0-121	LARRY G. McGUIRT	NRF	
77-0-0-124	LAMONT DAVID POWELL	822-313	D-78-25
77-0-0-125	VIPUL SHAH	764-241	
77-0-0-126	DANIEL P. SMITH	710-52	1-479
77-0-0-127	RUTH F. TRIPLETT	639-88	B-4A-188, 427-348
77-0-0-117	THOMAS N. TRIPLETT TRUST	830-302	1-500
77-0-0-118	RUTH F. TRIPLETT	669-230	B-4A-188, 427-343
77-0-0-12	BEULAH PARKINS McCRAVEN	639-96	1-480, 408-429
77-0-0-11	ROBERT M. DENNIS	554-119	426-61
77-0-0-7	JOHN E. McKEOWN	445-511	445-511
77-0-0-6	VERSIE L. ROBBINS	727-299	500-221
77-0-0-62	MICHAEL K. MACK	536-816	B-63A, 500-221
77-0-0-61	RICHARD ROBBINS	536-832	500-221
77-0-0-56	JACK E. NEAL	633-247	500-221
77-0-0-4	JAMES E. MELTON	655-281	C-164-10A
77-0-0-5	LEE KENNETH GUEMPEL	840-88	N-200
77-0-0-161	AUGUSTUS SMITH	813-157	C-9B-156
77-0-0-159	AUGUSTUS SMITH	761-256	C-9B-156
77-0-0-163	ANDREW E. JOHNSON	761-249	C-3A-166
77-0-0-158	MARK L. TOLLIVER	753-54	C-9B-156
77-0-0-3	CHARLES WEBB	799-36	C-5B-134, C-166-3A
77-0-0-73	TRACY R. WEBB	799-36	C-5B-134, C-156-9B
77-0-0-156	MARIE R. NUNNERY	741-139	C-143-2A
77-0-0-2	MAMIE H. GUY	450-7	
77-0-0-93	TIMOTHY K. BENZ	714-4	B-71-C
77-0-0-105	SUE P. GIBSON	607-141	B-161-5
77-0-0-86	JOHN P. DIETZ	531-642	B-46-C
77-0-0-107	COLEY GIBSON	607-137	B-161-5
77-0-0-1	COLEY GIBSON	532-864	N-238
77-0-0-100	ROBERT W. PHILLIPS, STEPHANIE M. PHILLIPS, JEFFREY K. BRISSETTE AND BRENDA J. BRISSETTE	836-81	B-190-6A N-238
66-0-0-8	MAMIE H. GUY	526-477	

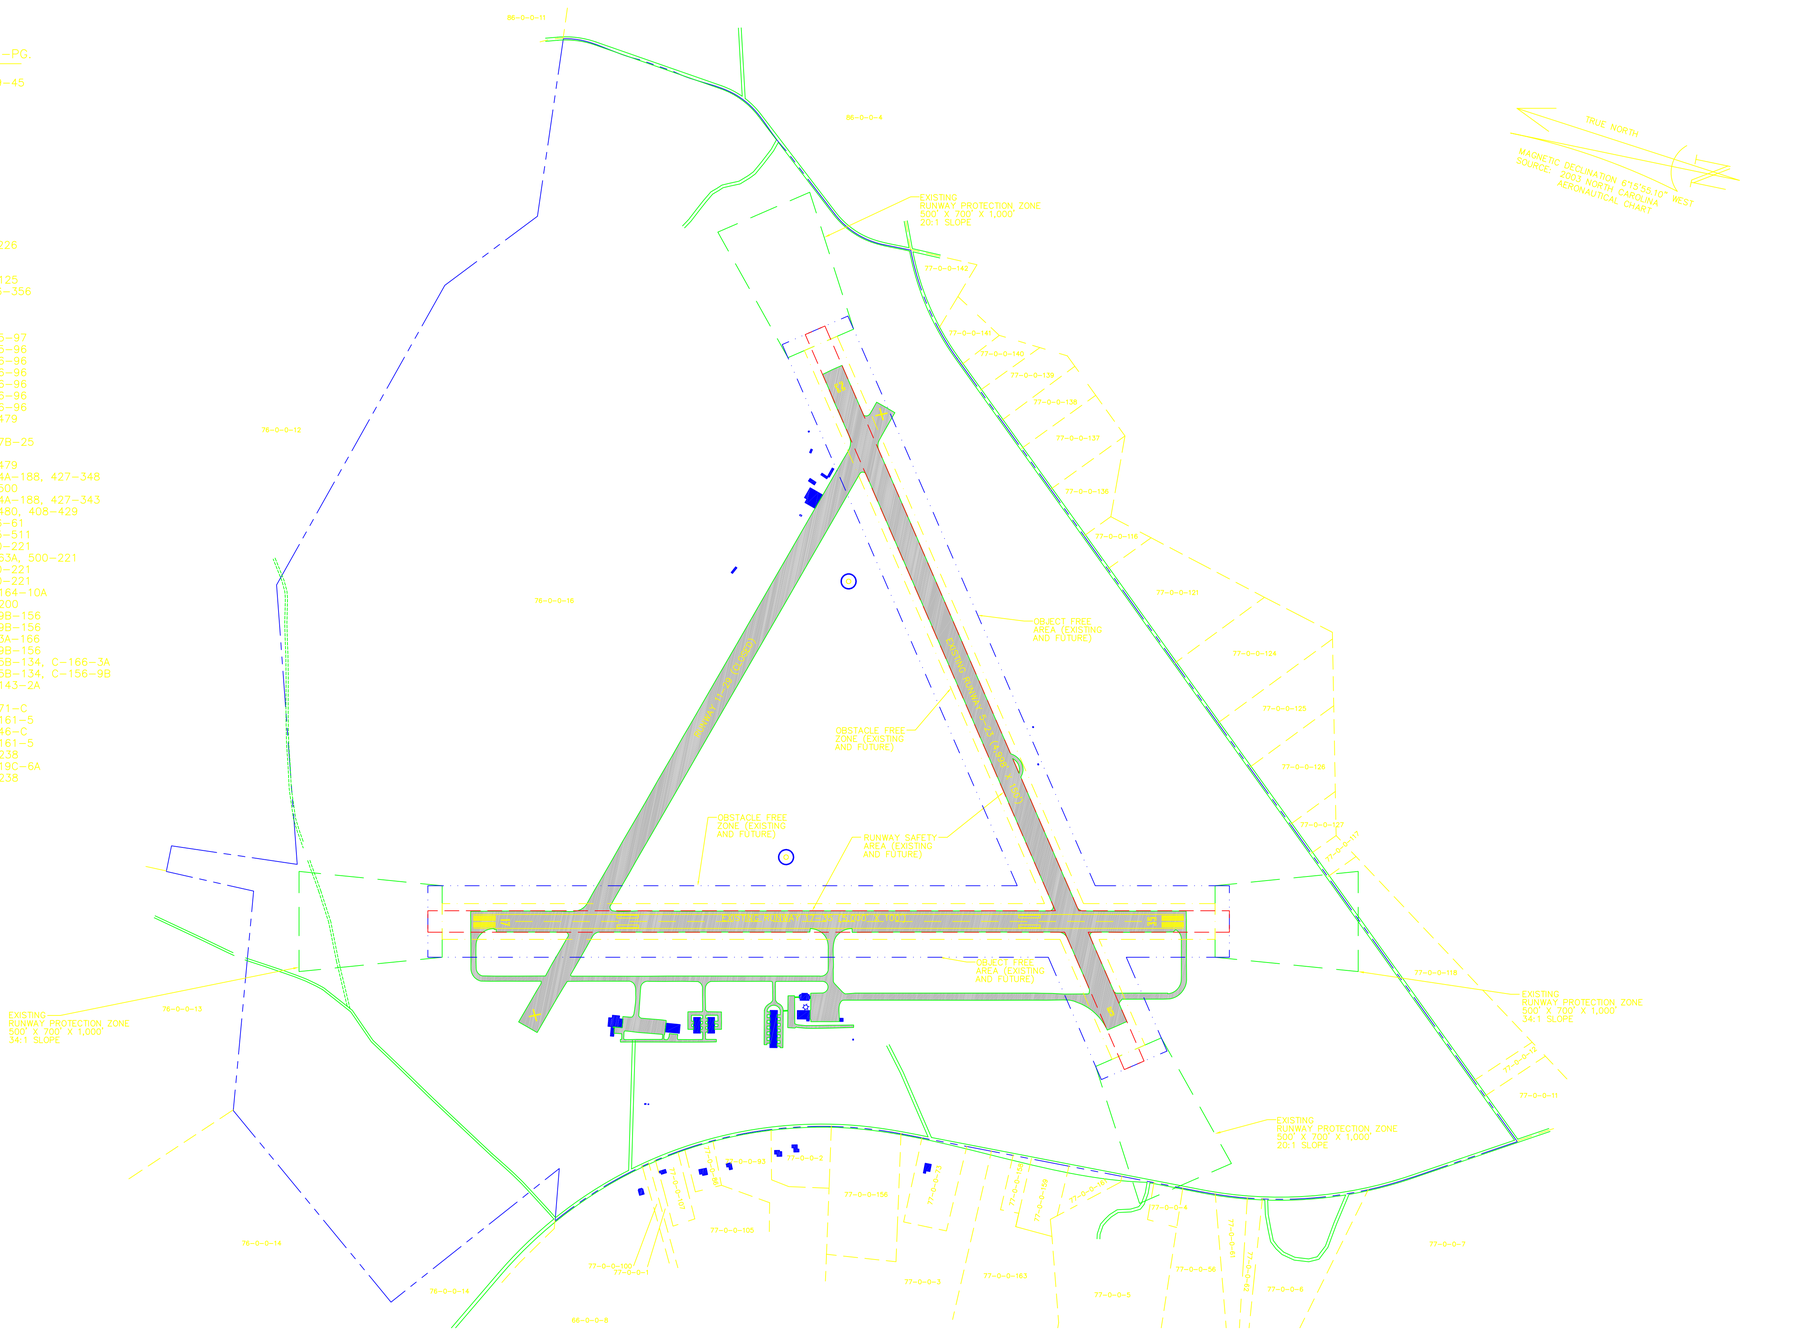

LEGEND	
ROADS (PAVED)	
AIRPORT BUILDINGS / STRUCTURES	
AIRPORT PAVED AREAS	
AIRPORT PROPERTY LINE	

APPROVALS

CHESTER COUNTY AIRPORT COMMISSION

DATE _____ SIGNATURE _____ TITLE _____

SOUTH CAROLINA DEPARTMENT OF COMMERCE
DIVISION OF AERONAUTICS

DATE _____ SIGNATURE _____ TITLE _____

500' 250' 0 500' 1,000' 1,500'

SCALE IN FEET

1"=500'

TALBERT & BRIGH

ENGINEERING & PLANNING CONSULTANTS
4944 PARKWAY PLAZA BOULEVARD, SUITE 350
CHARLOTTE, NORTH CAROLINA 28217
PHONE: 704-426-6070 FAX: 704-426-
www.talbertandbright.com

REV. NO.	DESCRIPTION	DATE
	REVISIONS	

EXHIBIT 'A'

AIRPORT LAYOUT PLAN UPDATE

CHESTER MUNICIPAL AIRPORT

2004

Designed	JEL
Date	MARCH 2004
Scale	1"=500'
Drawn	JMM
Checked	JAS
Project No.	2228-0302
Sheet No.	10

OF 10

0302EXHIBIT A.DWG